



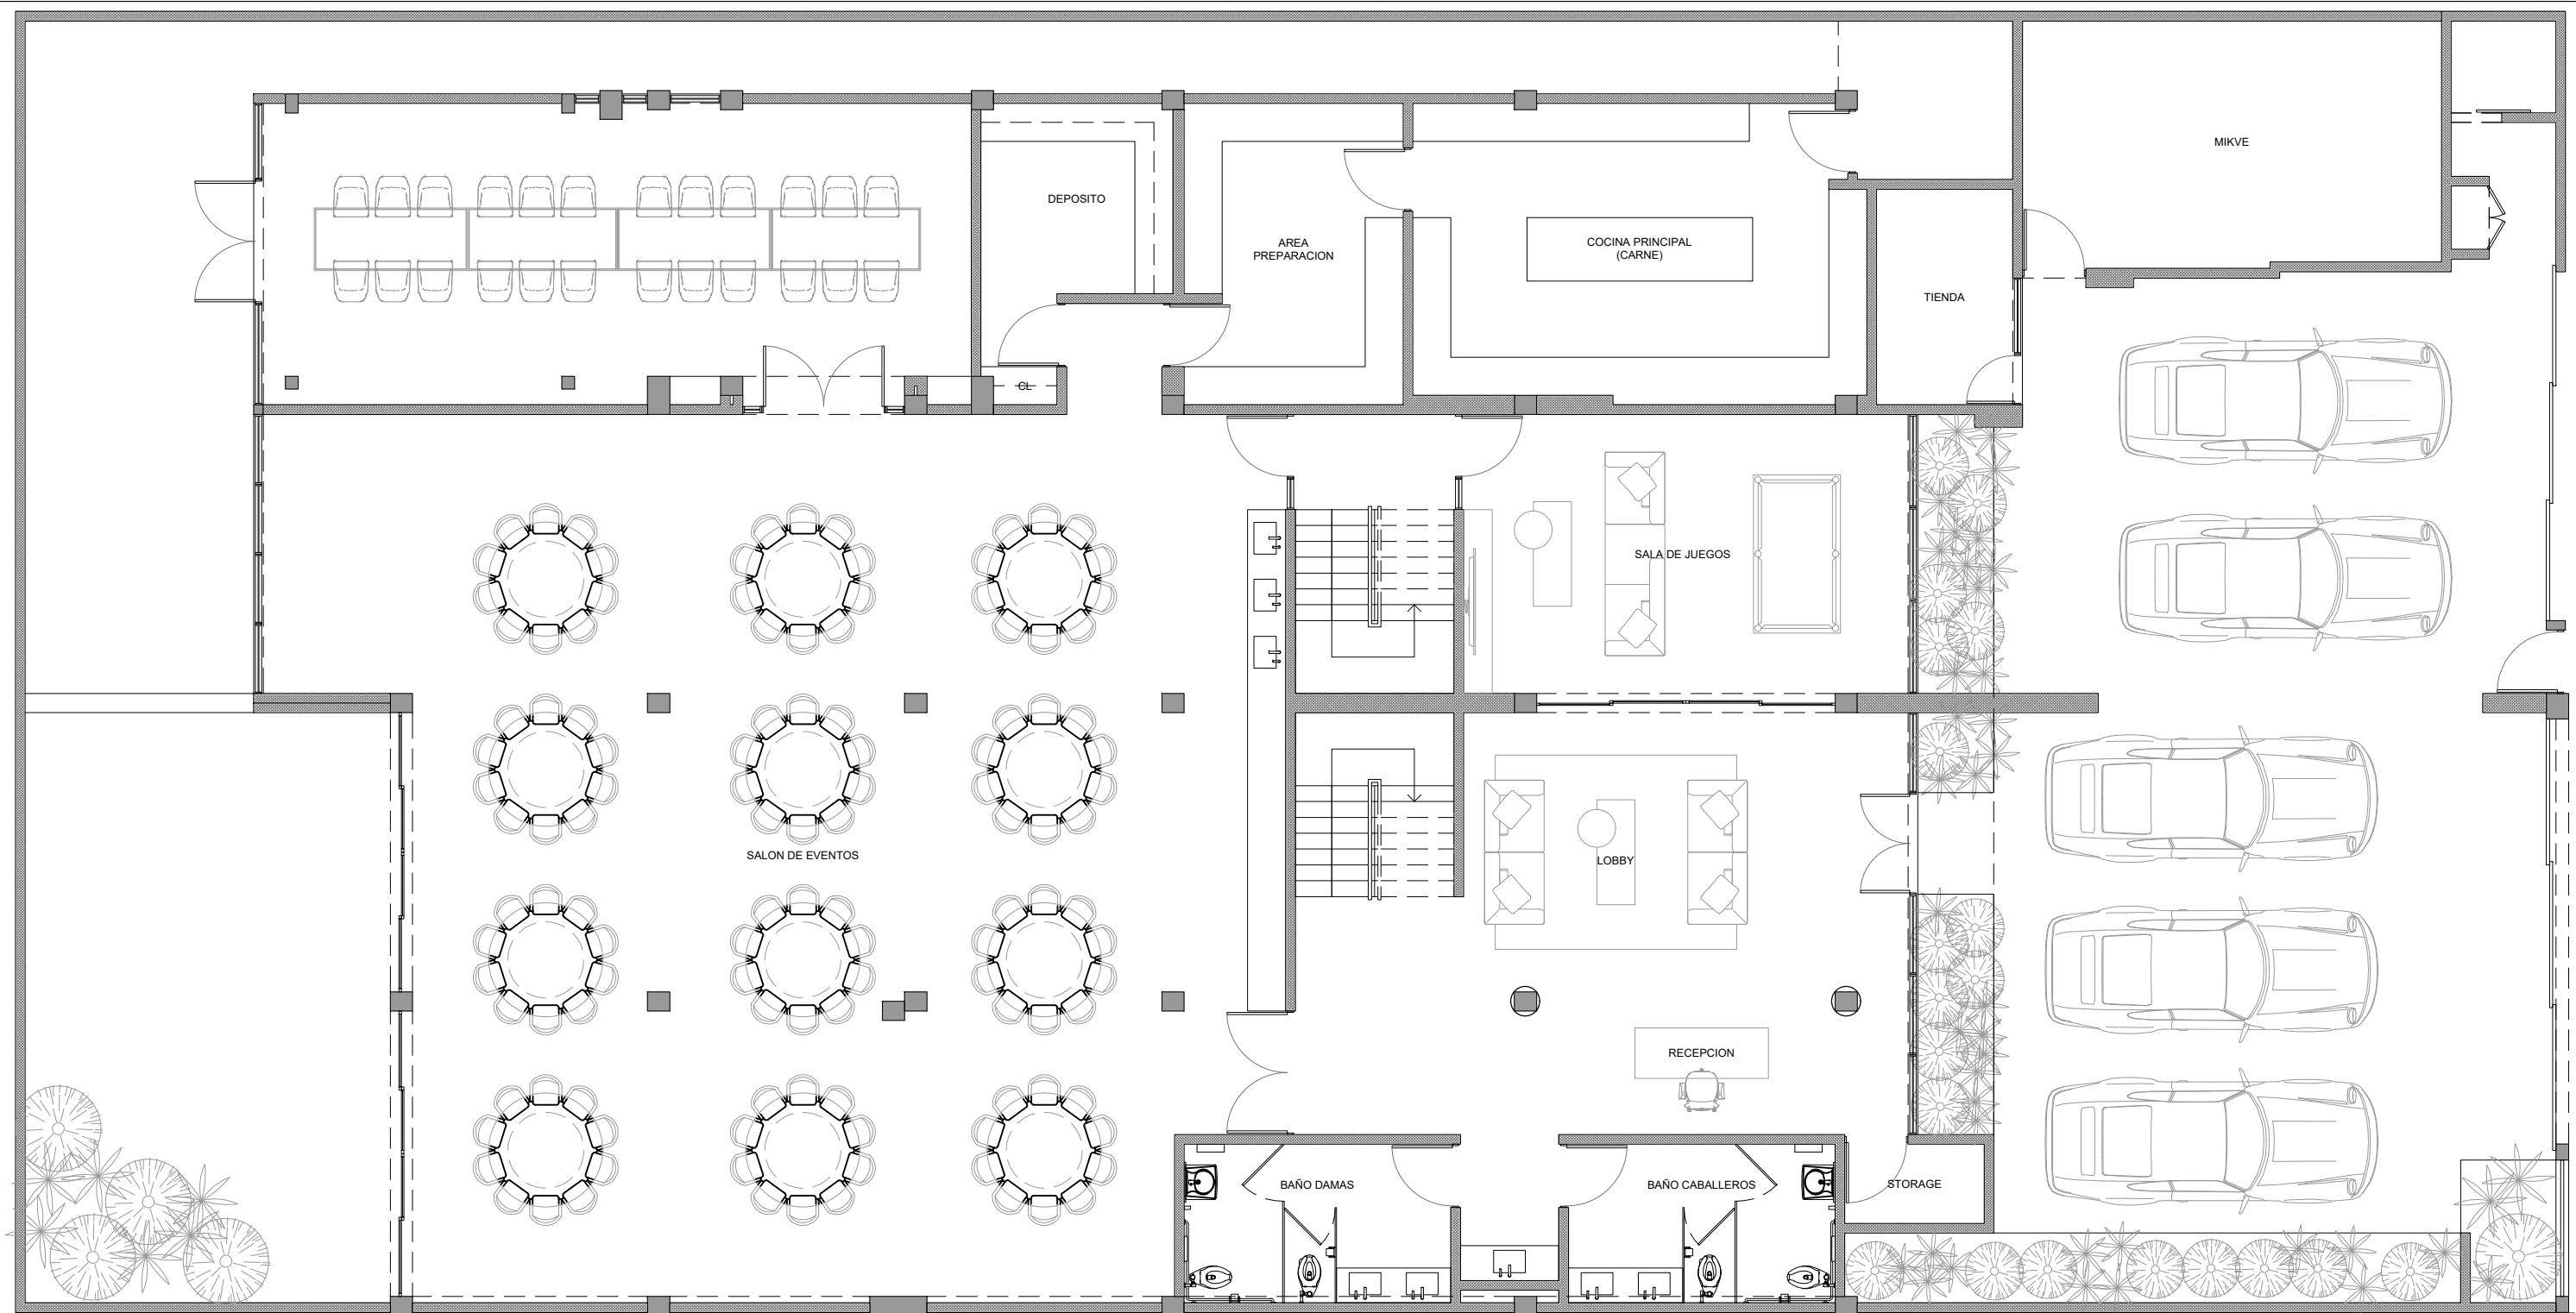

01 PLANTA BAJA
SCALE: AS NOTED

TABLA DE AREAS	
PLANTA BAJA	480 M2
PRIMER PISO	456 M2
SEGUNDO PISO	406 M2
AREA TOTAL	1342 M2
SUCA DECK	39 M2

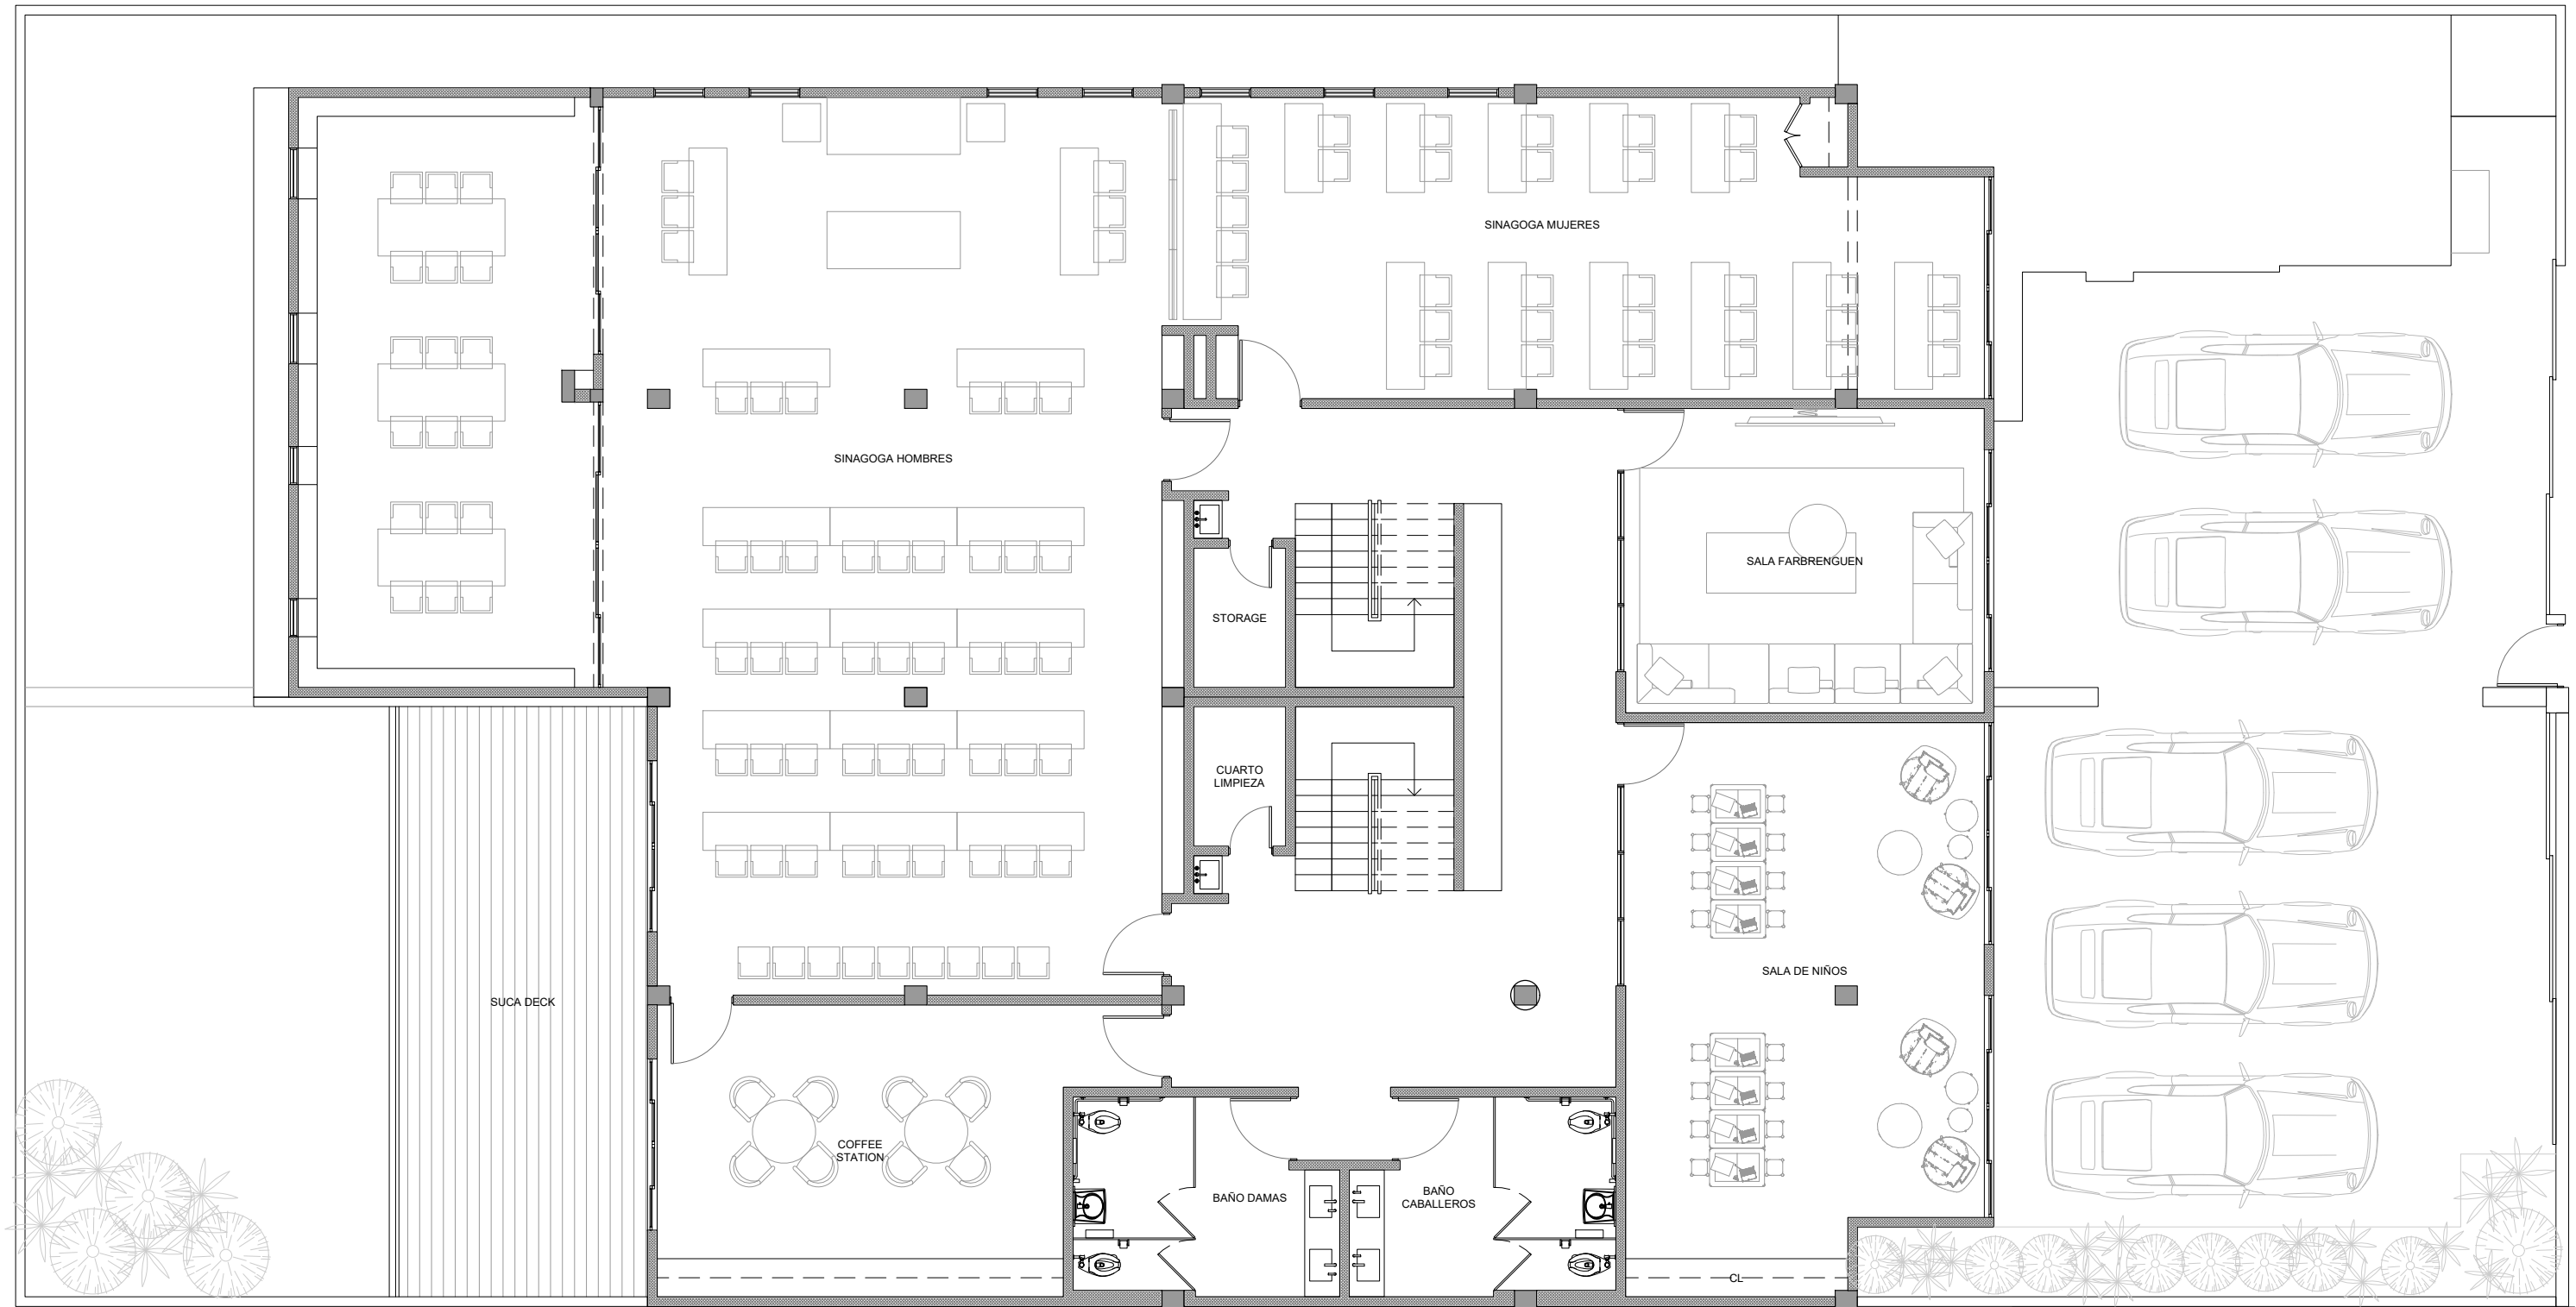

01 PRIMER PISO
SCALE: AS NOTED

TABLA DE AREAS	
PLANTA BAJA	480 M2
PRIMER PISO	456 M2
SEGUNDO PISO	406 M2
AREA TOTAL	1342 M2
SUCA DECK	39 M2